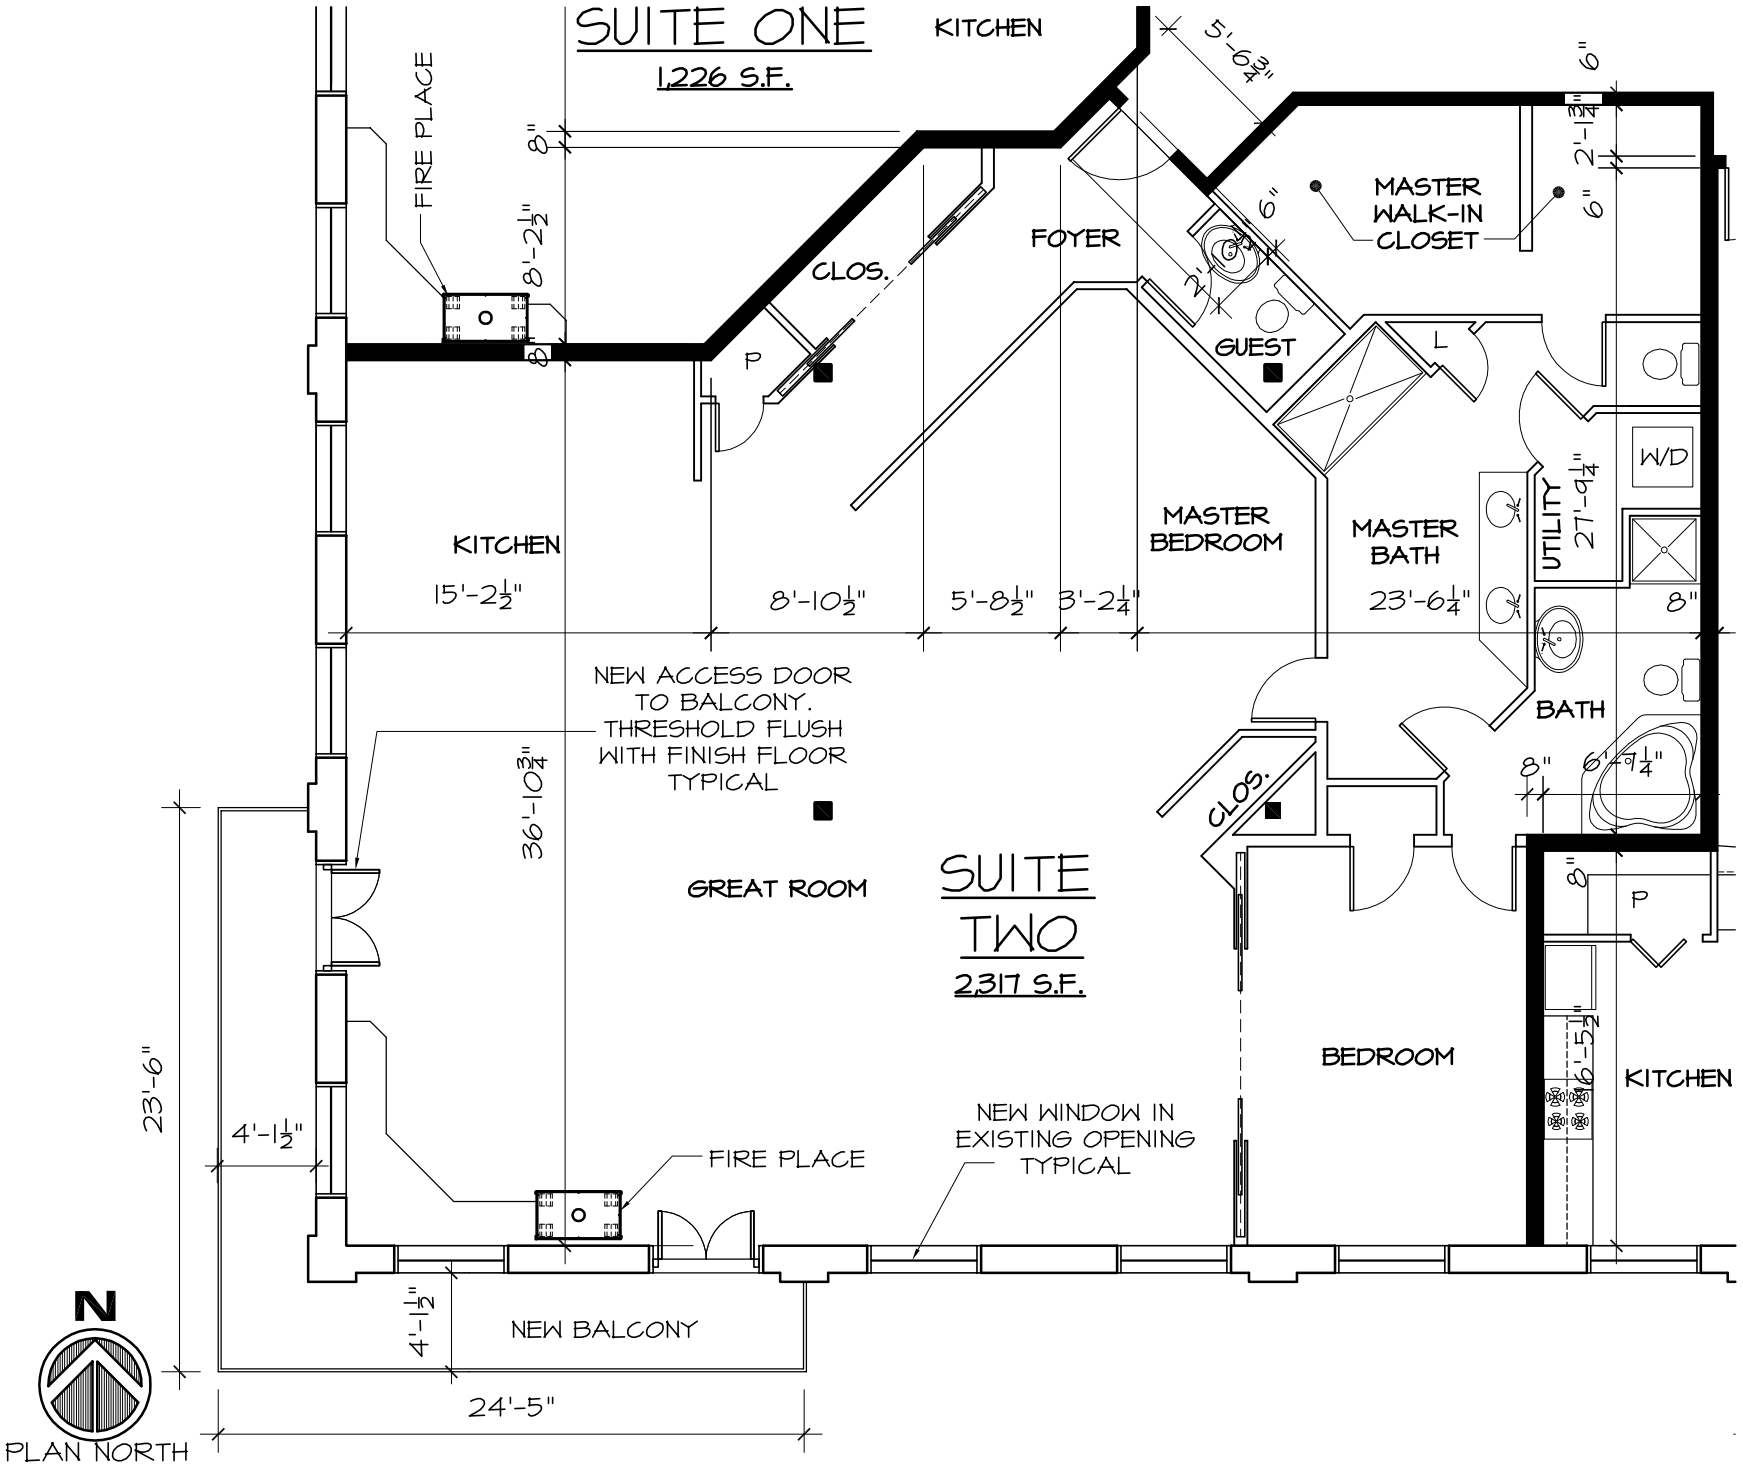

HENDERSON Associates
ARCHITECTS Inc.
309-311 N. MAIN ST
EDWARDSVILLE
ILLINOIS
62025
618.656.6618
fax 618.656.3899

Loft Apartments and Retail Space for

Mississippi Landing
Alby Street
Alton, Illinois

MODIFIED:	09.28.06
PLOTTED:	9/28/2006
JOB #:	2623
DWG NAME:	
DWN BY:	lw
CHK BY:	jh

Unit 2 Plan

SHEET NO:
A1.2
OF 10

HENDERSON ASSOCIATES
Mississippi Landing